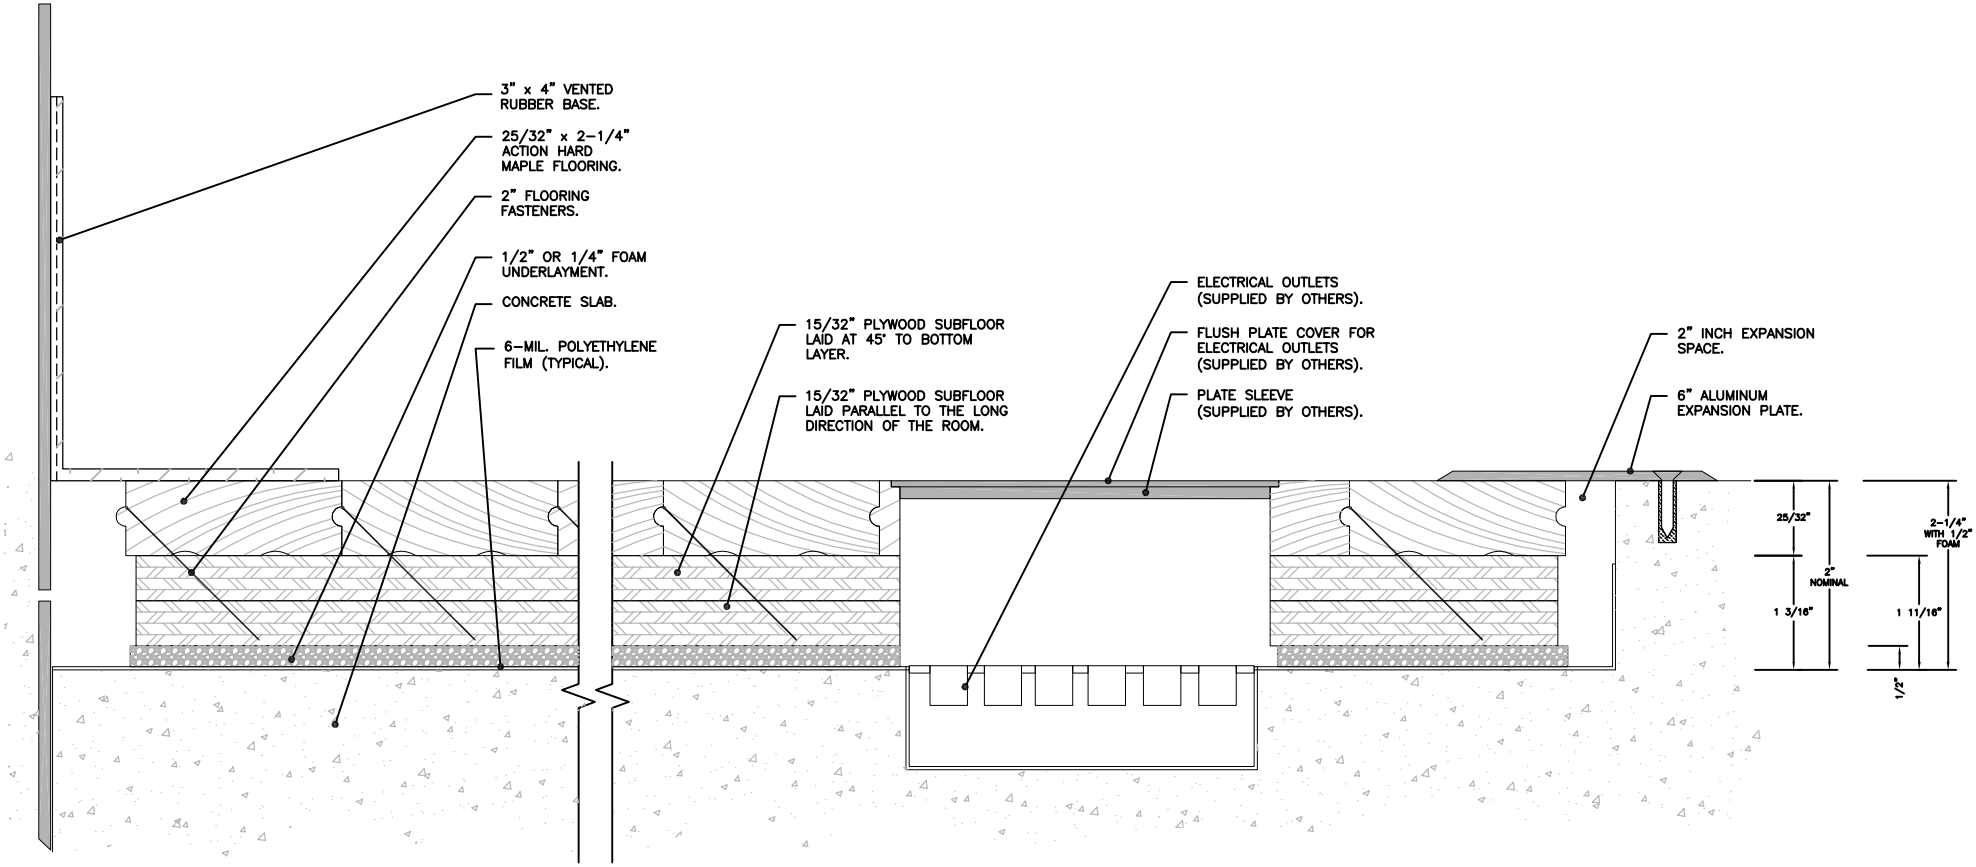
3" x 4" VENTED RUBBER BASE.
25/32" x 2-1/4" ACTION HARD MAPLE FLOORING.
2" FLOORING FASTENERS.
1/2" OR 1/4" FOAM UNDERLAYMENT.
CONCRETE SLAB.
6-MIL. POLYETHYLENE FILM (TYPICAL).
15/32" PLYWOOD SUBFLOOR LAID AT 45° TO BOTTOM LAYER.
15/32" PLYWOOD SUBFLOOR LAID PARALLEL TO THE LONG DIRECTION OF THE ROOM.
ELECTRICAL OUTLETS (SUPPLIED BY OTHERS).
FLUSH PLATE COVER FOR ELECTRICAL OUTLETS (SUPPLIED BY OTHERS).
PLATE SLEEVE (SUPPLIED BY OTHERS).
2" INCH EXPANSION SPACE.
6" ALUMINUM EXPANSION PLATE.
25/32"
2" NOMINAL
1 3/16"
2-1/4" WITH 1/2" FOAM
1 11/16"
1/2"

Action_Flex